© COPYRIGHT BY HIRSCH/BEDNER AND ASSOCIATES ALL RIGHTS RESERVED.

LIGHTING INSTRUMENT KEY | 燈具慨要

LOCATION	位置	TYPE	代號	DESCRIPTION	簡介
		A26		''STAR SKY' FIBER OPTIC RGB LED KIT	
CEILING RECESSED		A33		RECESSED DOWN LIGHT ROUND TRIMLESS	
		A37		RECESSED DOWN LIGHT ROUND TRIMLESS IP RATED	
		A38		RECESSED DOWN LIGHT ROUND IP RATED WITH TRIM	
		A39		RECESSED WASH LIGHT ROUND, TRIMLESS	
		A42		RECESSED LENS WALL WASHER SMALL 21W	
		A43		RECESSED LENS WALL WASHER LARGE 28W	
BUILT-IN FURNITURE		A1		LINEAR LED WARM WHITE	
		A2		LINEAR LED RGB	
		A3		LINEAR LED VARIABLE WHITE (WARM TO AMBER)	
		A4		IP RATED FLEXIBLE LED	
		A5		IP RATED LINEAR IN GROUND LED UP LIGHT	
		A6		IP RATED FLEXIBLE LED	
		A10		IP RATED FLEXIBLE RGB LED	
		A14		HIGH OUTPUT COLD CATHODE	
		A15		IP RATED HIGH OUTPUT COLD CATHODE	
FLOOR		A19		LED IN GROUND UP LIGHT STAIRWELL	
		A20		LED IN GROUND UP LIGHT SHOWER	
WALL AND OTHER		A21		RECESSED WALL LIGHT LED	
		A22		RECESSED POOL LIGHT	
		A23		RECESSED LED UP LIGHT	
		A27		SURFACE MOUNTED SPOT LIGHT	
		A29		GARDEN SPIKE LIGHT	
		A30		LED BALUSTRADE	

KEY | 圖解

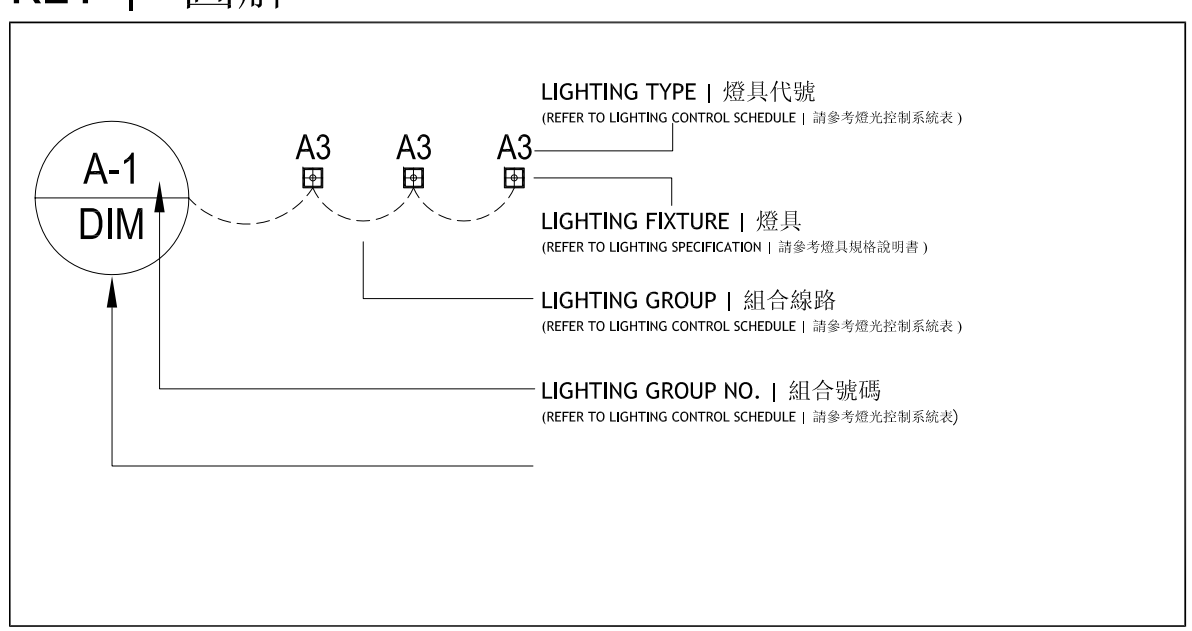

REMARKS: 注意

1. FOR GENERAL NOTES PLEASE REFER TO LIGHTING SPECIFICATION.
所有關於燈光的注解都能在燈具規格說明書中。

2. THE LIGHTING LAYOUT AND THE CONTROL SCHEDULE ARE ISSUED TO SHOW THE DESIGN INTENT OF THE LIGHTING CONTROL ZONES. ADDITIONAL ZONES, SUCH AS FOR EMERGENCY LIGHTING, ARE NOT INDICATED HEREIN. REFER TO THE E&M CONSULTANT'S DRAWINGS FOR ADDITIONAL INFORMATION REGARDING FIXTURE LOCATIONS, TYPES, QUANTITIES AND CIRCUITING.
燈光佈局圖 及燈光分組佈局圖用以表示燈光設計意圖。另外的區域，如逃生應急燈等，未在此表示。關於這些設備位置，類型，數量及電路的額外資訊參見機電顧問的圖紙。

3. ALL INSTALLATION ARRANGEMENT OF ALL RELEVANT EQUIPMENT / MATERIAL AS SHOWN ON THE DRAWINGS ARE FOR INDICATIVE PURPOSES ONLY, EXACT LOCATIONS ARE TO BE COORDINATED ON SITE.
顯示在圖紙所有相關的設備/材料為僅表示目的，確切的地點將在施工地點被協調。

4. PAINT ALL LIGHT COVES OR GORGE IN WHITE OR IN SPECIFIED COLOR BEFORE INSTALLATION.
安裝燈具前將所有燈糟塗以白色或指定的顏色。

5. FOR DETAIL SPECIFICATION CONCERNING LAMP SOURCE, WATTAGE, ANGLE, ETC. PLEASE CHECK AGAINST LIGHTING SPECIFICATION.
關於燈具的詳細說明，光源、瓦數、角度等等。請燈具規格說明書。

6. CONTRACTOR TO CO-ORDINATE SUITABLE LED CONTROLLER WITH MANUFACTURER.
承包商需與製造商協調該LED適當的控制裝置。

圖號名稱 SHEET TITLES

圖紙編號 SHEET No.	內容 DESCRIPTION	出圖日期 RELEASE DATE	修正 REVISIONS
	NINGBO VILLA – LIGHTING LAYOUTS		
LD–00	COVER	11/08/11	1
LD–01	LIGHTING LEGEND	11/08/11	1
LD1–4.1	BASEMENT – LOW LEVEL PLAN – LIGHTING LAYOUT	11/08/11	1
LD1–4.1.1	BASEMENT – LOW LEVEL PLAN – GROUPING LAYOUT	–	
LD1–4.2	BASEMENT – REFLECTED CEILING PLAN – LIGHTING LAYOUT	11/08/11	1
LD1–4.2.1	BASEMENT – REFLECTED CEILING PLAN – GROUPING LAYOUT	–	
LD1–0.1	GROUND FLOOR – LOW LEVEL PLAN – LIGHTING LAYOUT	11/08/11	1
LD1–0.1.1	GROUND FLOOR – LOW LEVEL PLAN – GROUPING LAYOUT	–	
LD1–0.2	GROUND FLOOR – REFLECTED CEILING PLAN – LIGHTING LAYOUT	11/08/11	1
LD1–0.2.1	GROUND FLOOR – REFLECTED CEILING PLAN – GROUPING LAYOUT	–	
LD1–1.1	LEVEL 1 – LOW LEVEL PLAN – LIGHTING LAYOUT	11/08/11	1
LD1–1.1.1	LEVEL 1 – LOW LEVEL PLAN – GROUPING LAYOUT	–	
LD1–1.2	LEVEL 1 – REFLECTED CEILING PLAN – LIGHTING LAYOUT	11/08/11	1
LD1–1.2.1	LEVEL 1 – REFLECTED CEILING PLAN – GROUPING LAYOUT	–	
LD1–2.1	LEVEL 2 – LOW LEVEL PLAN – LIGHTING LAYOUT	11/08/11	1
LD1–2.1.1	LEVEL 2 – LOW LEVEL PLAN – GROUPING LAYOUT	–	
LD1–2.2	LEVEL 2 – REFLECTED CEILING PLAN – LIGHTING LAYOUT	11/08/11	1
LD1–2.2.1	LEVEL 2 – REFLECTED CEILING PLAN – GROUPING LAYOUT	–	
LD1–3.1	LEVEL 3 – LOW LEVEL PLAN – LIGHTING LAYOUT	11/08/11	1
LD1–3.1.1	LEVEL 3 – LOW LEVEL PLAN – GROUPING LAYOUT	–	
LD1–3.2	LEVEL 3 – REFLECTED CEILING PLAN – LIGHTING LAYOUT	11/08/11	1
LD1–3.2.1	LEVEL 3 – REFLECTED CEILING PLAN – GROUPING LAYOUT	–	
	AUXILIARY DOCUMENTS 輔助文件		
LD2–1	LIGHTING SPECIFICATION 燈具規格說明書	11/08/11	1
LD2–2	LIGHTING CONTROL SCHEDULE 燈光控制系統表	–	

修正日期 REVISION DATES
修正日期 REVISION DATES
11/08/11

*ALL ADJUSTABLE LIGHT FITTINGS AND LIGHTING SCENE LEVELS REQUIRE COMMISSIONING BY LIGHTING DESIGNER
所有可调节的灯光和照明场景需要调试灯光设计师

FOR INFORMATION
DATE:9 AUGUST 2011

HIRSCH/BEDNER AND ASSOCIATES ▪ DESIGN CONSULTANTS ▪ 44 OXFORD STREET ▪ COLLINGWOOD, VIC 3066 ▪ MELBOURNE ▪ AUSTRALIA ▪ (613)–9418–3500

HBA

NINGBO VILLA
CHINA

REVISIONS

TITLE
FIRST FLOOR
LIGHTING KEY

This drawing is for information only to be used by the contractors as a general arrangement of interior conditions. It has been made from available information, however measurements are to be verified on project site. This drawing must be verified and approved prior to final detailing and fabrication.
This drawing is the property of HIRSCH BEDNER AND ASSOCIATES and is not to be reproduced or copied in whole or in part. It is only to be used for the project and site specifically identified herein and is not to be used on any other project. It is to be returned upon request.

APPROVED
DRAWN BY
DATE 11/08/2011
SCALE 1:100 @A2

SHEET No.
LD–01
PROJECT No.
2816.80